SYSTEM DESCRIPTION	
SYSTEM AC CAPACITY AT INVERTER	212.52 MWAC
SYSTEM AC CAPACITY AT POI	200 MWAC
SYSTEM DC CAPACITY	278 MWDC
MODULES	TRINA SOLAR - TSM-505DEG18MC.20(II)
INVERTERS	TMEIC SOLAR WARE - PVU-L0840GR
RACKING	SINGLE AXIS TRACKER - NEXTRACKER OR EQ

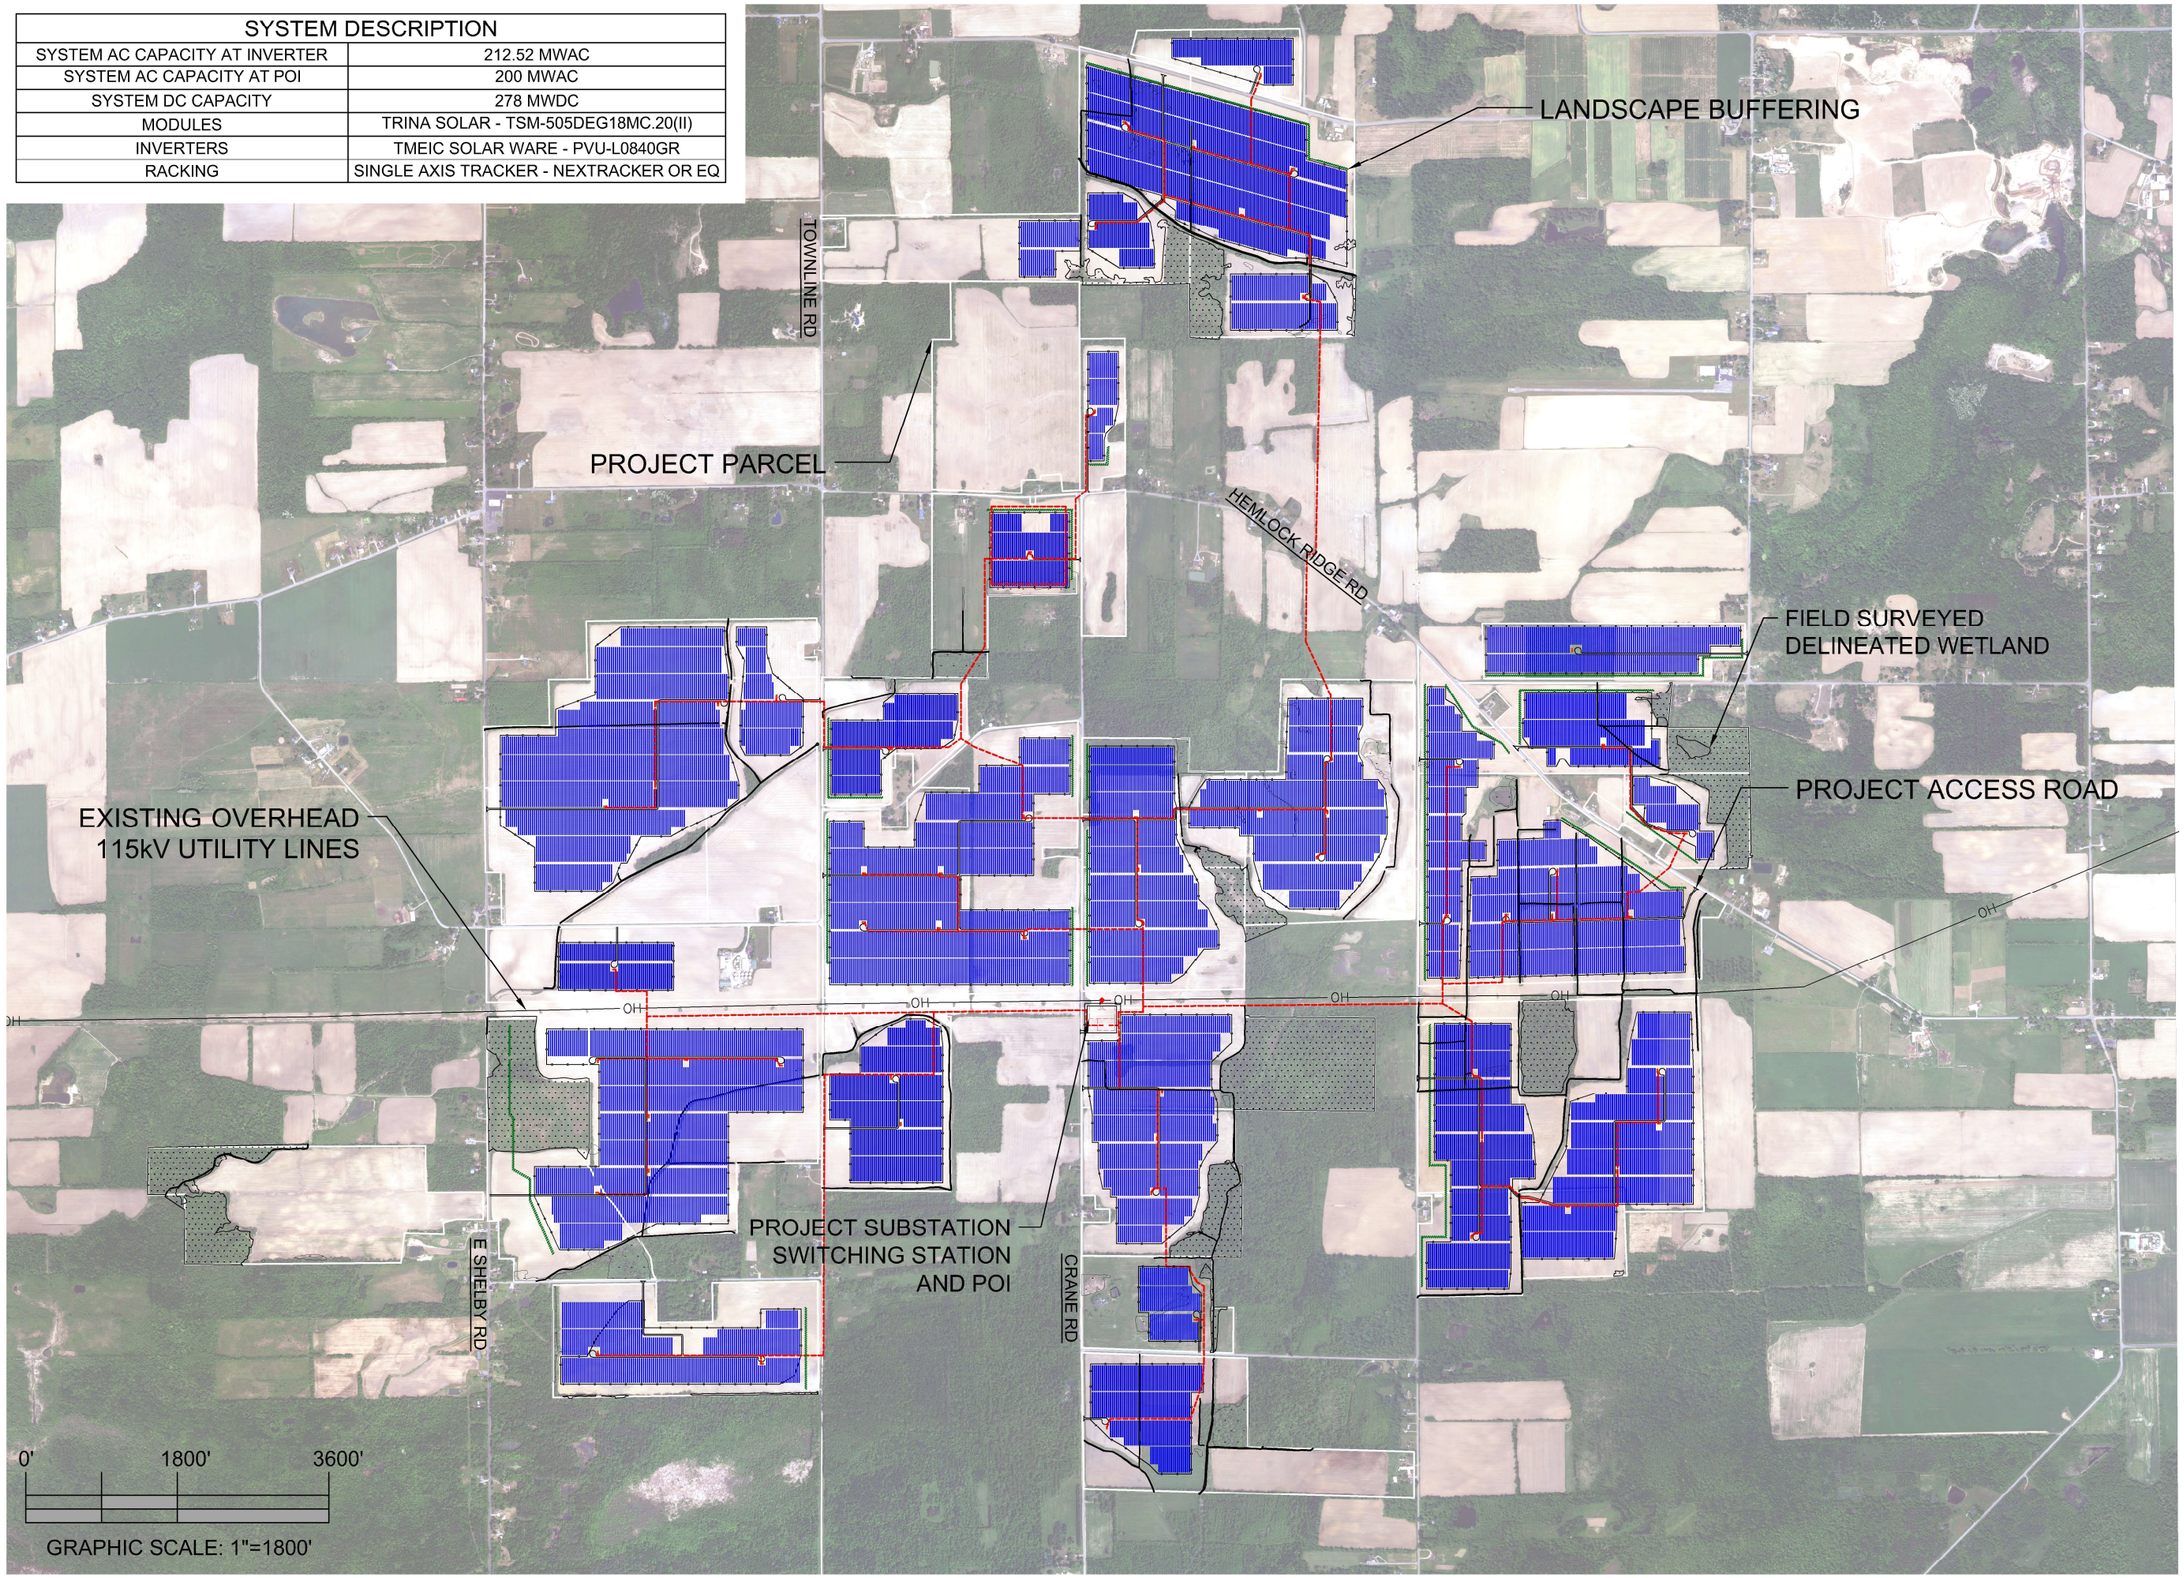

OVERALL
SITE PLAN

SHEET TITLE

DATE: 01.20.21
SCALE: AS NOTED
DRAWN BY: AK
CHECKED BY: GR

SHEET No.
CS100

THIS ENTAILS THE DEVELOPMENT AND INSTALLATION OF A 200 MW-AC SOLAR ELECTRIC GENERATING FACILITY TO BE INTERCONNECTED WITH THE LOCAL ELECTRIC GRID AT THE DISTRIBUTION LEVEL.
COPYRIGHT © 2020 BY COMMUNITY ENERGY SOLAR, LLC (CES) ALL RIGHTS RESERVED. THIS DRAWING ONLY IN CONNECTION WITH THE ABOVE NAMED PROJECT FOR WHICH IT WAS CREATED.

ORLEANS SOLAR - 200 MW-AC PV PROJECT
CRANE RD, MEDINA, NY 14103

LOCATION: MEDINA, NY

LAT/LONG: 43.153° ,-78.298°

N

COMMUNITY ENERGY®
COMMUNITY ENERGY SOLAR, LLC
5 RADNOR CORPORATE CENTER, SUITE 300
100 MATSONFORD RD.
RADNOR, PA, 19087
(484) 654-1877